2

SEE SDD
"BARRICADES AND SIGNS FOR SIDEROAD CLOSURES"
FOR GUIDANCE WHERE STH 27 INTERSECTS WITH:

- SOUTHRIDGE AVE
- E MD ST
- CTH X
- E MILLS ST
- PARK PLACE RD
- E OAK ST
- 80TH AVE/E NORTH RD
- CTH O
- 100TH AVE
- 110TH AVE
- 115TH AVE
- 120TH AVE
- 135TH AVE
- CTH S
- 155TH AVE
- 165TH AVE
- JENSEN RD
- 170TH AVE
- CTH TT/180TH AVE
- 185TH AVE
- 190TH AVE
- BOSANOC RD
- CTH K/ELMER RD
- JOHNSON RD
- RAVENSWOOD CT
- SPRING DR
- SOUTH ST
- BATES ST

REASSURANCE SIGNAGE

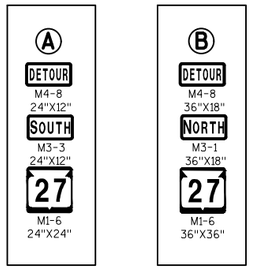

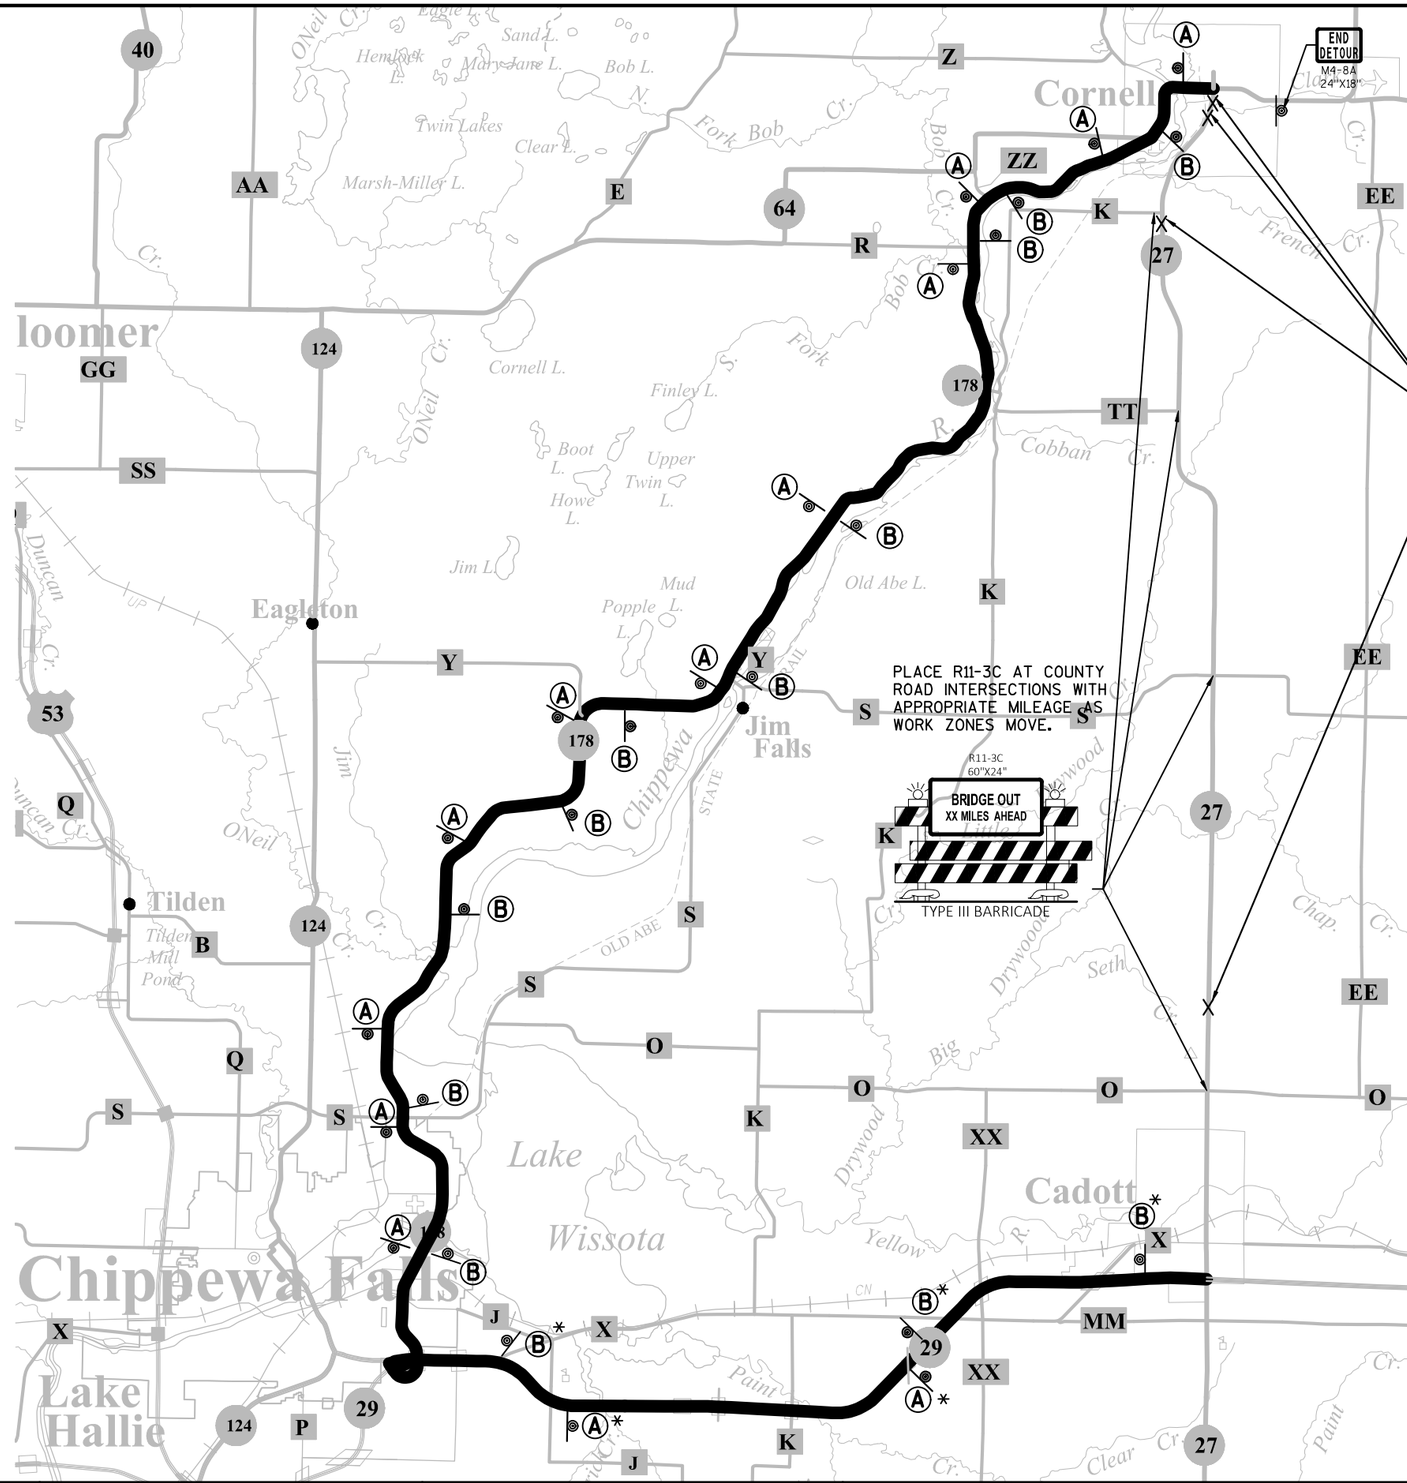

FULL CLOSURE APPROXIMATE LOCATIONS:

SEE SDD
"BARRICADES AND SIGNS FOR MAINLINE CLOSURES, MAINLINE CLOSURE, NO POSTED DETOUR"
FOR GUIDANCE

N

2

LEGEND

- SIGN ON PERMANENT SUPPORT
- DETOUR ROUTE
- X FULL CLOSURE LOCATION

NOTE: SEE SUBSEQUENT DETOUR SHEETS FOR DETAIL AT STH 27 AND STH 29 INTERSECTION IN CADOTT, STH 27 AND STH 64 INTERSECTION IN CORNELL, AND THE STH 29 & STH 178 INTERSECTION

*SIGN ASSEMBLIES ON STH 29 TO BE PLACED IN MEDIAN AND ON RIGHT SHOULDER. (EXCEPT THOSE ASSEMBLIES WITH SIGN PLATE M06-2)

PROJECT NO:8200-00-70	HWY:STH 27	COUNTY:CHIPPEWA	DETOUR ROUTE	SHEET 13	E